

Date: Thursday, 5/4/2006 11:19:51 AM
 User: Kim Johnston

Process Sheet

Customer : CU-DAR001 Dart Helicopters Services	Drawing Name : INLET VALVE SHAFT
Job Number : 26991	
Estimate Number : 12257	
P.O. Number : N/A	Part Number : D3474041
This Issue : 5/4/2006 S.O. No. : N/A	Drawing Number : D3474 REV.A
Prsht Rev. : NC	Project Number : N/A
First Issue : N/A Type : MACHINED PARTS	Drawing Revision : A
Previous Run : 26275	Material : N/A
Written By : <u>See Comment Below</u>	Due Date : 5/28/2006
Checked & Approved By : <u>06.05.05</u>	Qty: <u>28</u> Um: Each
Comment : est rev. 06.04.20 New issue EC	

Additional Product

Job Number:



Seq. #:	Machine Or Operation:	Description :
----------------	------------------------------	----------------------

1.0	D34743	CONTROL ARM
-----	--------	-------------



Comment: Qty.: 1.0000 Each(s)/Unit Total : 4.0000 Each(s)

Pick:

Qty	Part number	Description	Batch
1	D3474-3	Arm	B26122

2.0	D34741	Shaft
-----	--------	-------



Comment: Qty.: 1.0000 Each(s)/Unit Total : 4.0000 Each(s)

Pick:

Qty	Part number	Description	Batch
1	D3474-1	Shaft	B2703D

3.0	AN960C416	washer
-----	-----------	--------



Comment: Qty.: 1.0000 Each(s)/Unit Total : 4.0000 Each(s)

Pick:

Qty	Part number	Description	Batch
1	AN960-416	Washer	M5519

4.0	LARGE FAB 1	LARGE FABRICATION RESOURCE 1
-----	-------------	------------------------------



Comment: Weld assembly as per dwg D3474

SD 06/06/07 (2)
 06/06/07 (2)

W/O:		WORK ORDER CHANGES					
DATE	STEP	PROCEDURE CHANGE	By	Date	Qty	Approval Mfg / Design Mgr	Approval QC Inspector

NCR:		WORK ORDER NON-CONFORMANCE (NCR)						
DATE	STEP	Description of NC Section A	Corrective Action Section B			Verification Section C	Approval Design Mgr	Approval QC Inspector
			Initial Design Mgr	Action Description Design Mgr	Sign & Date			

Part No: _____ PAR #: _____ Fault Category: _____ NCR: Yes ☒ No ☐ DQA: D Date: 06/06/08

NOTE: Date & initial all entries QA: N/C Closed: _____ Date: _____

Date: Thursday, 5/4/2006 11:19:51 AM
User: Kim Johnston

Process Sheet

Customer: CU-DAR001 Dart Helicopters Services

Drawing Name: INLET VALVE SHAFT

Job Number: 26991

Part Number: D3474041

Job Number:



Seq. #:

Machine Or Operation:

Description :

5.0

QC5/9

WELD INSPECTION



PD 06-06-07 (2)

Comment: WELD INSPECTION

6.0

PACKAGING 1

PACKAGING RESOURCE #1



Comment: PACKAGING RESOURCE #1

Identify and Stock

Location: ST 442

6/6/8 (2)

7.0

DC

DOCUMENT CONTROL



Comment: DOCUMENT CONTROL

Inspection Level 21

06/06/08 (2)

Job Completion



U 06-06-08

W/O:		WORK ORDER CHANGES					
DATE	STEP	PROCEDURE CHANGE	By	Date	Qty	Approval Mfg / Design Mgr	Approval QC Inspector

NCR:		WORK ORDER NON-CONFORMANCE (NCR)						
DATE	STEP	Description of NC Section A	Corrective Action Section B			Verification Section C	Approval Design Mgr	Approval QC Inspector
			Initial Design Mgr	Action Description Design Mgr	Sign & Date			



Part No: _____ PAR #: _____ Fault Category: _____ NCR: Yes No DQA: _____ Date: _____

NOTE: Date & initial all entries

QA: N/C Closed: _____ Date: _____

DART

DESIGN <i>[Signature]</i>	DRAWN BY <i>[Signature]</i>	DART AEROSPACE LTD HAWKESBURY, ONTARIO, CANADA	
CHECKED <i>[Signature]</i>	APPROVED <i>[Signature]</i>	DRAWING NO. D3474	REV. A SHEET 1 OF 4
DATE 06.01.23		TITLE INLET VALVE SHAFT	SCALE 1:1
A	06.01.23	NEW ISSUE	

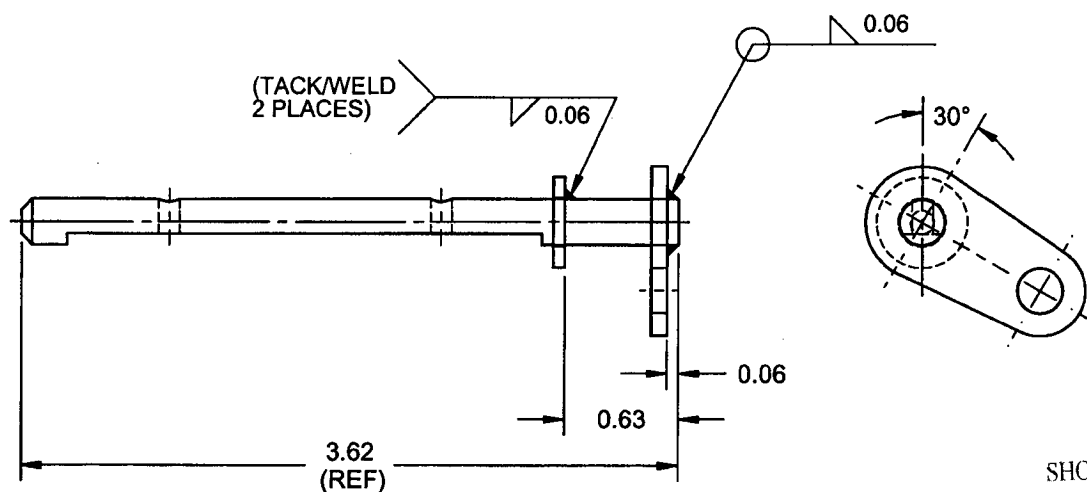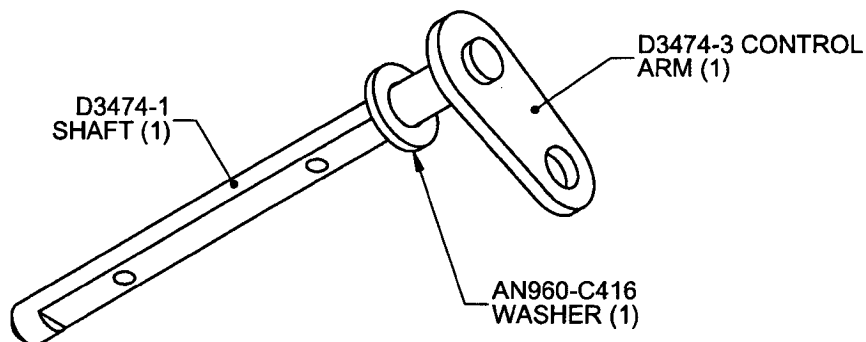[Signature] 06.04.03**D3474-041 INLET VALVE SHAFT**

SHOP COPY
RETURN TO
ENGINEERING
UNCONTROLLED COPY
SUBJECT TO AMENDMENT
WITHOUT NOTICE
WORK ORDER
NO. *26991*

NOTES:

- 1) SPOT WELD PER DART QSI 004
- 2) FINISH: NONE
- 3) TOLERANCES ARE PER DART QSI 018 UNLESS OTHERWISE NOTED
- 4) ALL DIMENSIONS ARE IN INCHES
- 5) BREAK ALL SHARP EDGES 0.005 TO 0.010

QTY -041	P/N	DESCRIPTION
X	D3474-041	INLET VALVE SHAFT
1	D3474-1	SHAFT
1	D3474-3	CONTROL ARM
1	AN960-C416	WASHER


COPYRIGHT © 2006 BY DART AEROSPACE LTD.

THIS DOCUMENT IS PRIVATE AND CONFIDENTIAL AND IS SUPPLIED ON THE EXPRESS CONDITION THAT IT IS NOT TO BE USED FOR ANY PURPOSE OR COPIED OR COMMUNICATED TO ANY OTHER PERSON WITHOUT WRITTEN PERMISSION FROM DART AEROSPACE LTD.



DESIGN <i>[Signature]</i>	DRAWN BY <i>[Signature]</i>	DART AEROSPACE LTD HAWKESBURY, ONTARIO, CANADA	
CHECKED <i>[Signature]</i>	APPROVED <i>[Signature]</i>	DRAWING NO. D3474	REV. A SHEET 2 OF 4
DATE 06.01.23		TITLE INLET VALVE SHAFT	SCALE 1:1

[Signature] 06-04-03

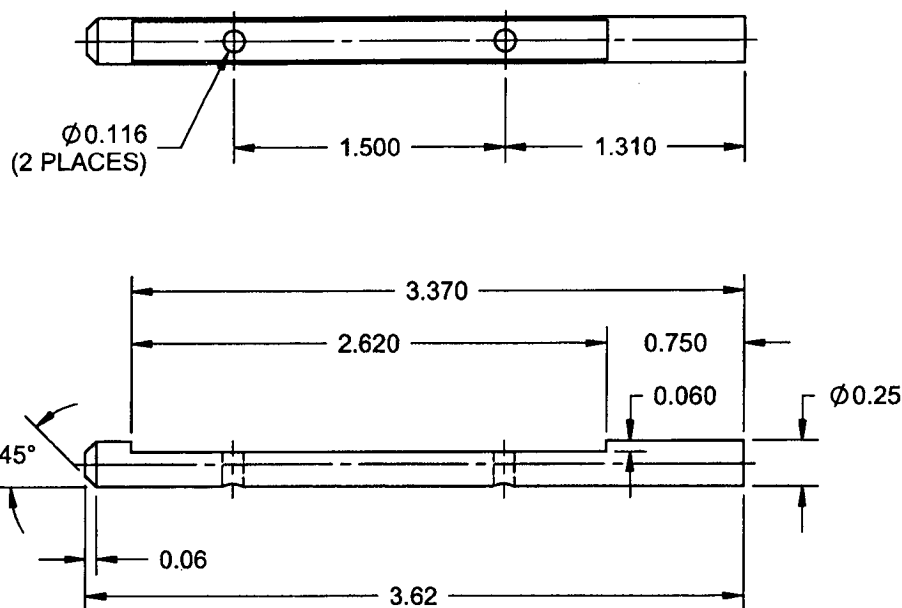

D3474-1 SHAFT

NOTES:

- 1) MATERIAL: AISI 303 STAINLESS STEEL 0.25 ROUND BAR
(REF. DART SPEC. M303R0.250)
- 2) TOLERANCES ARE PER DART QSI 018 UNLESS OTHERWISE NOTED
- 3) ALL DIMENSIONS ARE IN INCHES
- 4) BREAK ALL SHARP EDGES 0.005 TO 0.010

SHOP COPY
RETURN TO
ENGINEERING
UNCONTROLLED COPY
SUBJECT TO AMENDMENT
WITHOUT NOTICE
WORK ORDER
NO. 26991

COPYRIGHT © 2006 BY DART AEROSPACE LTD.

THIS DOCUMENT IS PRIVATE AND CONFIDENTIAL AND IS SUPPLIED ON THE EXPRESS CONDITION THAT IT IS NOT TO BE USED FOR ANY PURPOSE OR COPIED OR COMMUNICATED TO ANY OTHER PERSON WITHOUT WRITTEN PERMISSION FROM DART AEROSPACE LTD.


DART

DESIGN <i>[Signature]</i>	DRAWN BY <i>[Signature]</i>	DART AEROSPACE LTD HAWKESBURY, ONTARIO, CANADA	
CHECKED <i>[Signature]</i>	APPROVED <i>[Signature]</i>	DRAWING NO. D3474	REV. A SHEET 3 OF 4
DATE 06.01.23		TITLE INLET VALVE SHAFT	SCALE 1:1

06.04.03


D3474-3 CONTROL ARM FLAT PATTERN

- 1) MATERIAL: AISI 304/316 SS SHEET PER
MIL-S-5019 (ANNEALED) 2B
FINISH 13 GAUGE SS
(0.090 THICK)
(REF. DART SPEC. M304S13GA)

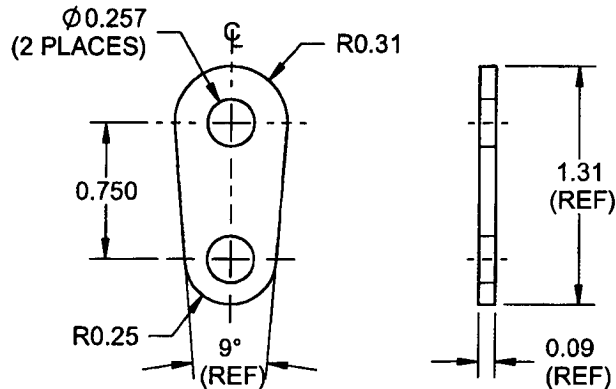

D3474-5 BUTTERFLY VALVE FLAT PATTERN

- 1) MATERIAL: AISI 304/316 SS
SHEET PER
MIL-S-5019
(ANNEALED) 2B
FINISH 26 GAUGE
SS (0.018 THICK)
(REF. DART SPEC.
M304S26GA)

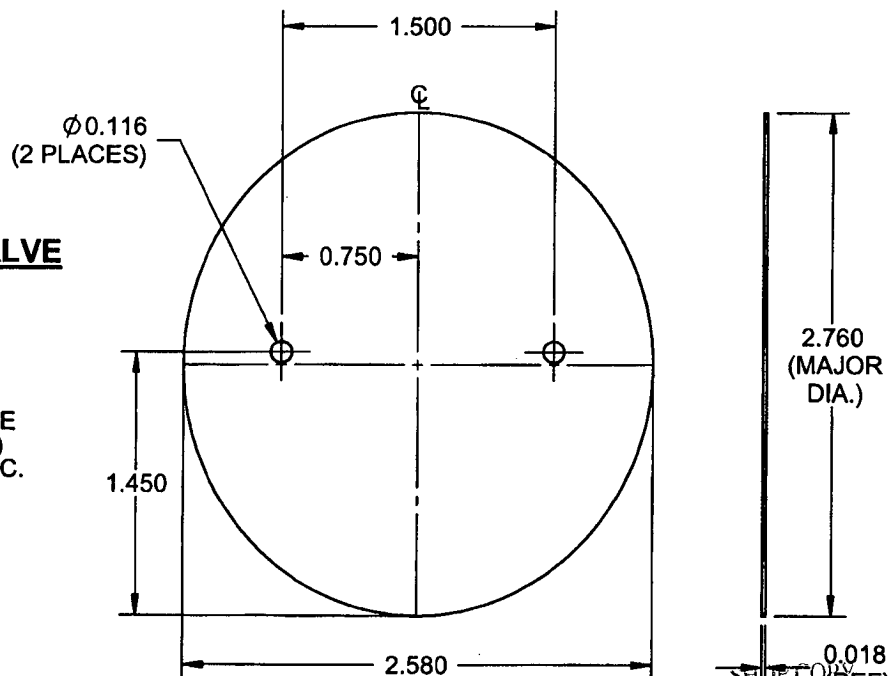

NOTES:

- FINISH: NONE
- TOLERANCES ARE PER DART QSI 018 UNLESS OTHERWISE NOTED
- ALL DIMENSIONS ARE IN INCHES
- BREAK ALL SHARP EDGES 0.005 TO 0.010

UNCONTROLLED COPY
SUBJECT TO AMENDMENT
WITHOUT NOTICE
WORK ORDER
NO. *26991*


COPYRIGHT © 2006 BY DART AEROSPACE LTD.

THIS DOCUMENT IS PRIVATE AND CONFIDENTIAL AND IS SUPPLIED ON THE EXPRESS CONDITION THAT IT IS NOT TO BE USED FOR ANY PURPOSE OR COPIED OR COMMUNICATED TO ANY OTHER PERSON WITHOUT WRITTEN PERMISSION FROM DART AEROSPACE LTD.



DESIGN <i>[Signature]</i>	DRAWN BY <i>[Signature]</i>	DART AEROSPACE LTD HAWKESBURY, ONTARIO, CANADA	
CHECKED <i>[Signature]</i>	APPROVED <i>[Signature]</i>	DRAWING NO. D3474	REV. A SHEET 4 OF 4
DATE 06.01.23		TITLE INLET VALVE SHAFT	SCALE 1:1

[Signature] 06.04.03

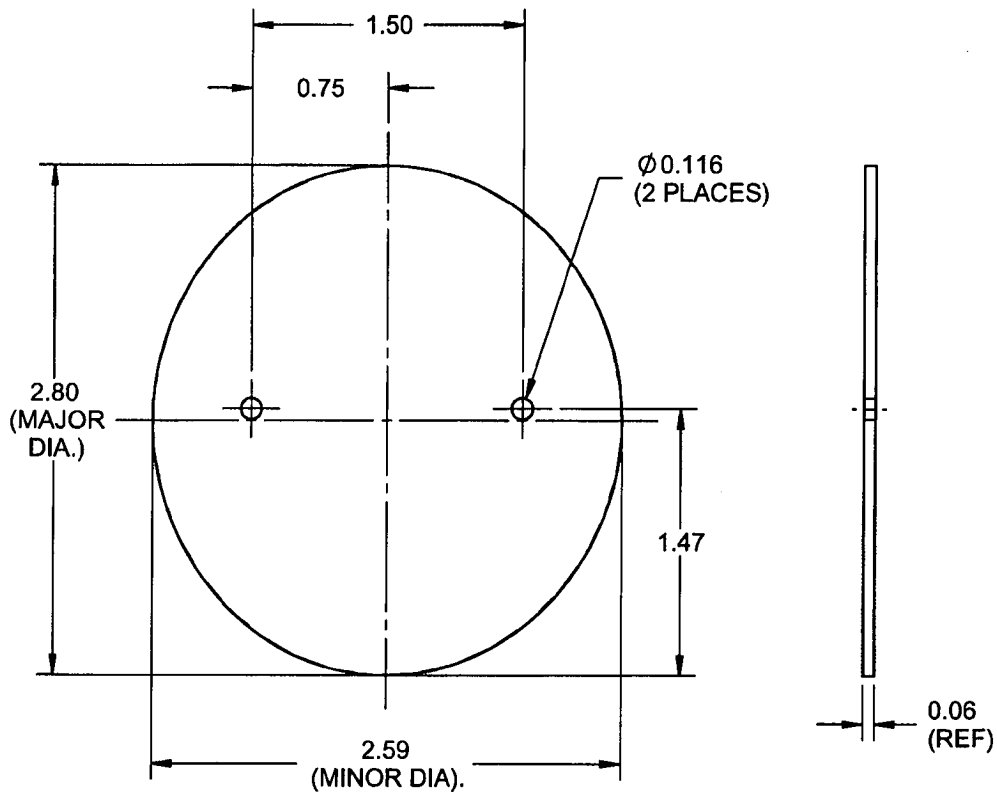

D3474-7 BUTTERFLY VALVE SEAL

NOTES:

- 1) MATERIAL: RED (OR GRAY) 60 DUROMETER HI-TEMPERATURE SILICONE SHEET, 0.063 THICK (REF. DART SPEC. M-SIL60-S.063)
- 2) TOLERANCES ARE PER DART QSI 018 UNLESS OTHERWISE NOTED
- 3) ALL DIMENSIONS ARE IN INCHES
- 4) BREAK ALL SHARP EDGES 0.005 TO 0.010

SHOP COPY
RETURN TO
ENGINEERING
UNCONTROLLED COPY
SUBJECT TO AMENDMENT
WITHOUT NOTICE
WORK ORDER
NO. 26991

COPYRIGHT © 2006 BY DART AEROSPACE LTD.

THIS DOCUMENT IS PRIVATE AND CONFIDENTIAL AND IS SUPPLIED ON THE EXPRESS CONDITION THAT IT IS NOT TO BE USED FOR ANY PURPOSE OR COPIED OR COMMUNICATED TO ANY OTHER PERSON WITHOUT WRITTEN PERMISSION FROM DART AEROSPACE LTD.